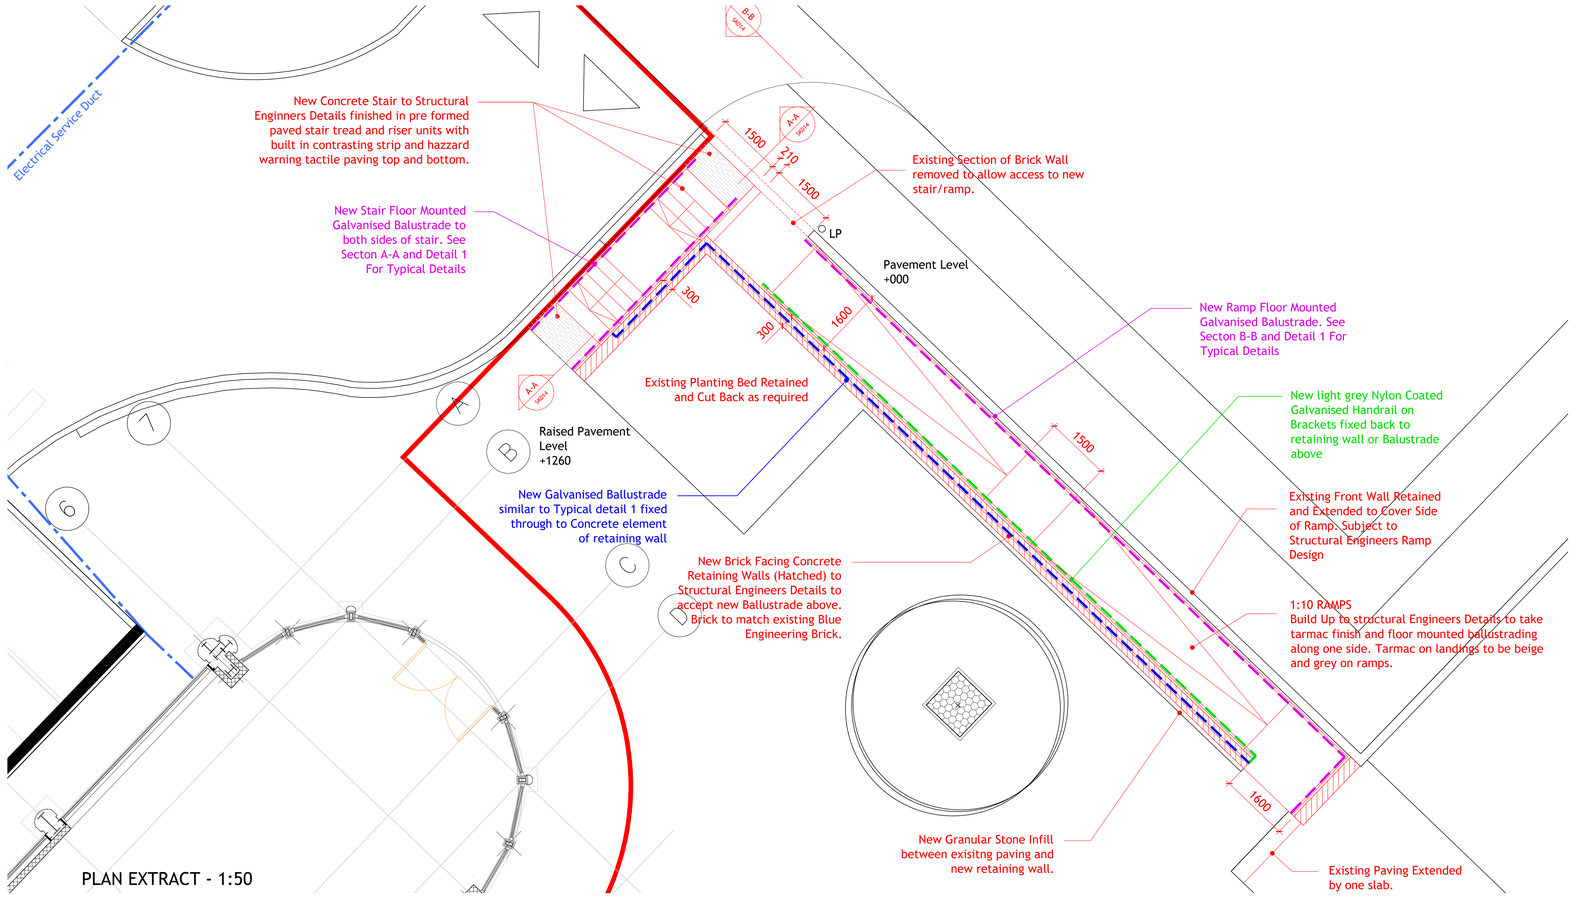

PLAN EXTRACT - 1:50

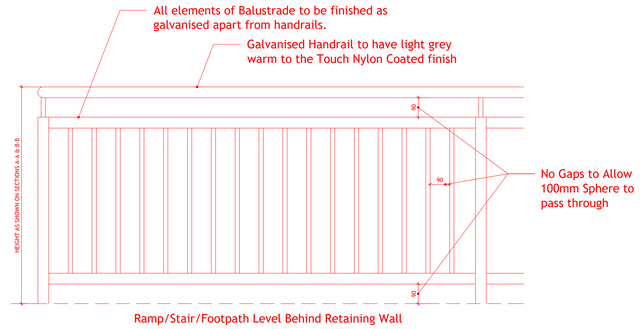

TYPICAL BALLUSTRADE DETAIL 1 - 1:10

NOTE:

BALLUSTRADE INFILLS TO PREVENT A 100mm SPHERE PASSING ARE NOT SHOWN ON SECTIONS BELOW BUT ARE REQUIRED TO ALL BALLUSTRADES AS SHOWN IN TYPICAL DETAIL 1.

RAMP GRADIENTS ARE NOT DDA COMPLIANT. DDA ACCESS PROVIDED VIA SERVICE ROAD FOOTPATH OFF TOWER VIEW ROAD.

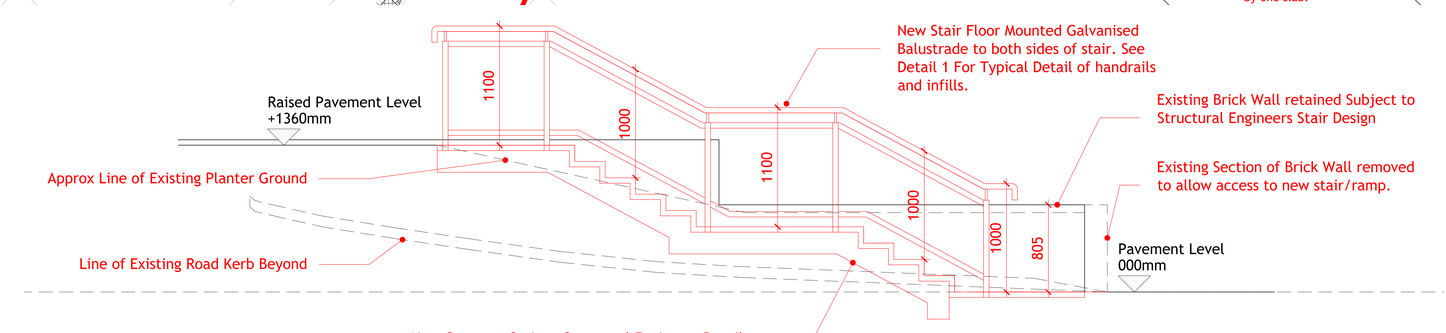

SECTION A-A - 1:20

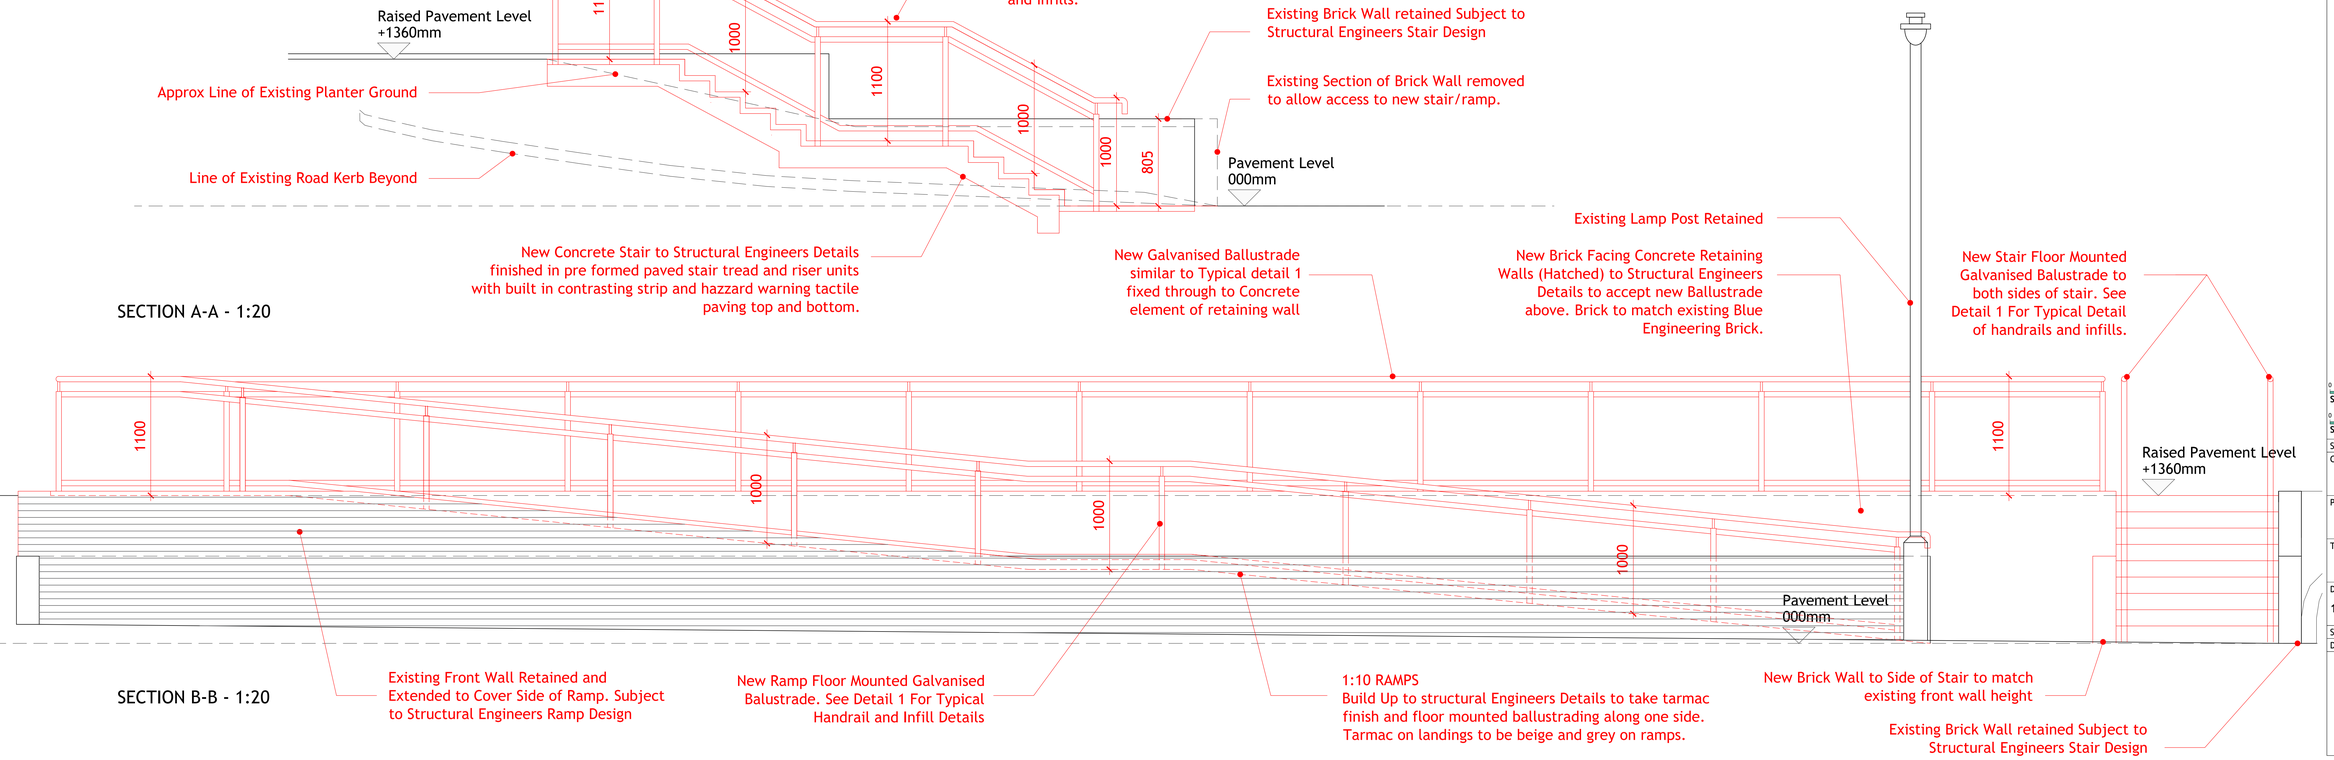

SECTION B-B - 1:20

FARRELL & CLARK LLP ©
Do not scale this drawing
C.A.D Ref. 174-104-P10.dwg

Rev	Description	Date	By

Construction Design Management Regulations 2015

0 0.5 1 1.5 2 2.5m
Scale 1:50
0 0.2 0.4 0.6 0.8 1m
Scale 1:20

Status: Preliminary
Client: John Lewis & Partners

Project: Kingshill Waitrose Pedestrian Access

Title: Proposed Plan and Sections - Ramp and Stair

Drawing No.: 174-104-P10
Rev.: -

Scale: 1:50/20 @ A0
Date: September 20
Drawn: GA
Check: GA

Farrell & Clark Architects
Leeds
0113 259 0922
leeds@farrellandclark.co.uk
London
020 7580 9210
london@farrellandclark.co.uk
www.farrellandclark.co.uk